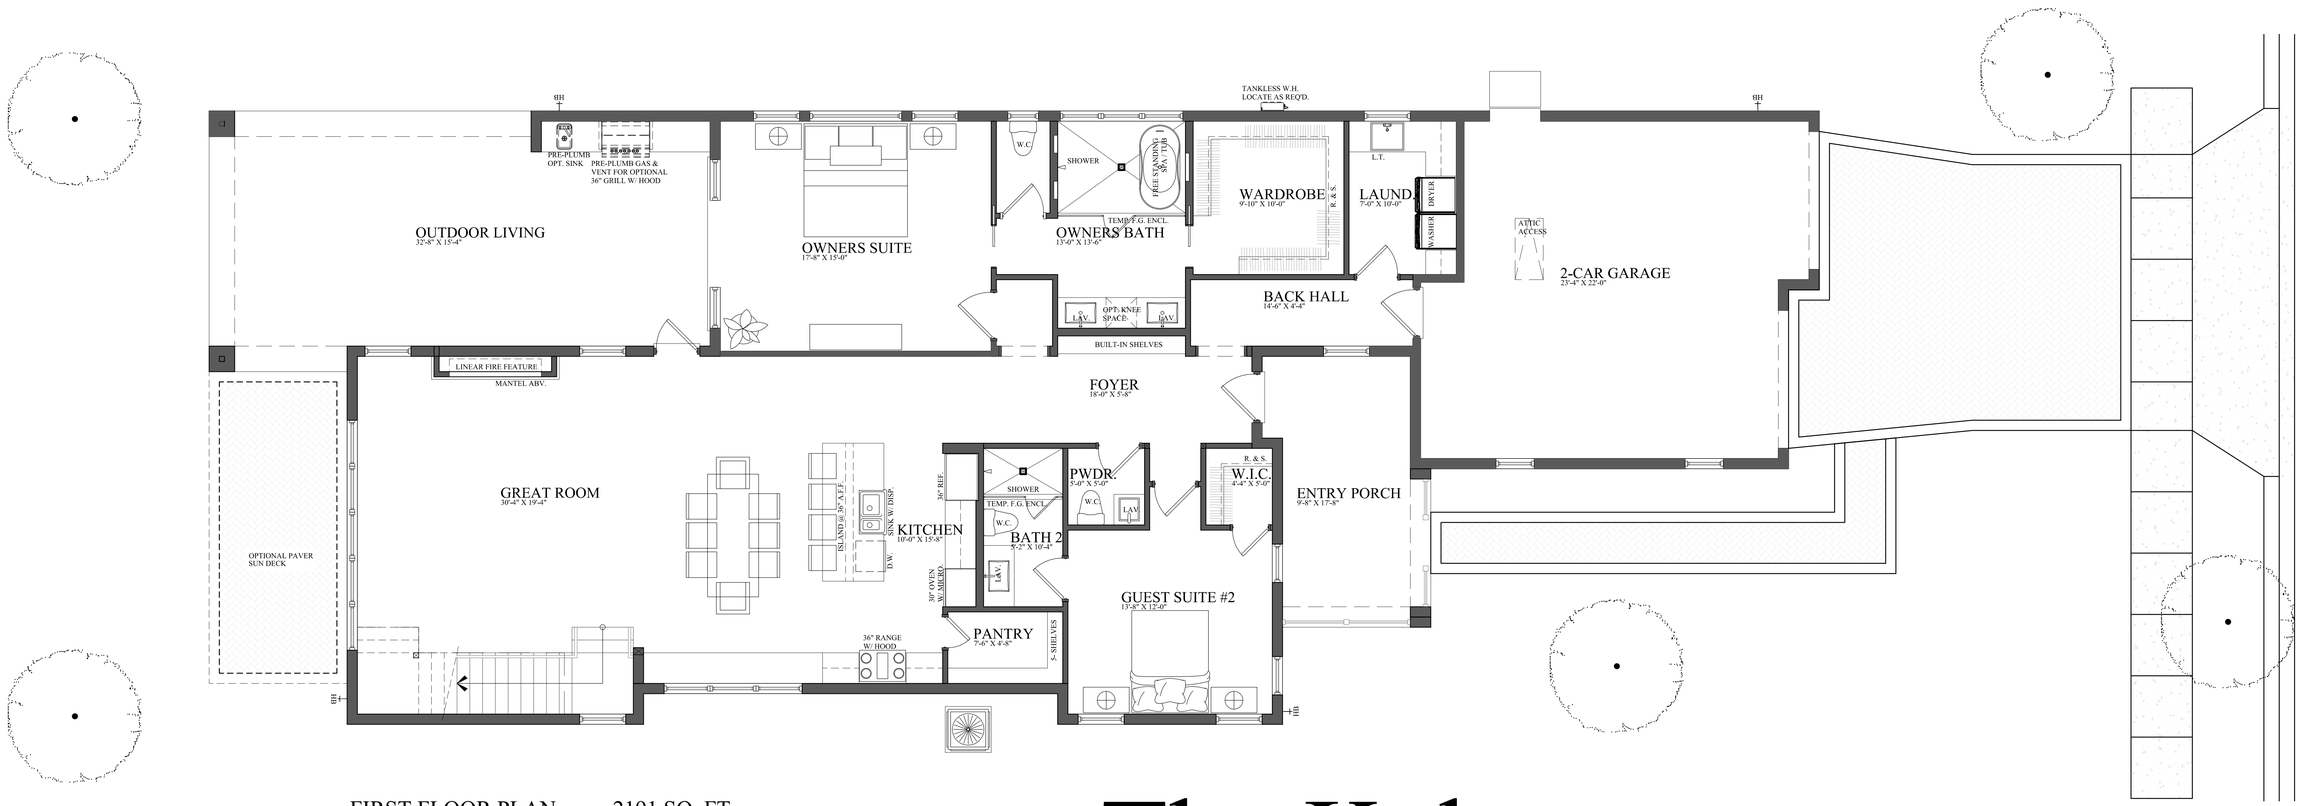

FIRST FLOOR PLAN 2191 SQ. FT.
SCALE: N.T.S.

The Kalorama

SECOND FLOOR PLAN 1067 SQ. FT.
SCALE: N.T.S.

TOTAL A/C 3258 SQ. FT.

REVISION DATE:

ORIGINS RESIDENTIAL DESIGN
68 GRAHAM AVENUE
OVIEDO, FL 32765
407-305-1125
ORIGINS RESIDENTIAL DESIGN

Construction Documents By
Eagle Design Services, LLC
127 Sun Ave
Longwood, FL 32750
Cell: 407-757-4449
eagledesignservices@gmail.com
Ward Allen
President

albalba ENGINEERING
C.A. #30556
DANIEL SCOTTI P.E.
P.E. # 70201
P.O. BOX 547774
ORLANDO, FL 32854
PHONE (407) 421-4896

Dave Cahill & Dusten Smith
General Contractor
CGC 1519636
Tel. 407-448-8003

The Kalorama
576 Casey Loop
Mount Dora, Florida 32757

DRAWN BY: MA
DATE: 06-05-2024

Art

© COPYRIGHT 2024 ORIGINS RESIDENTIAL DESIGN, INC.